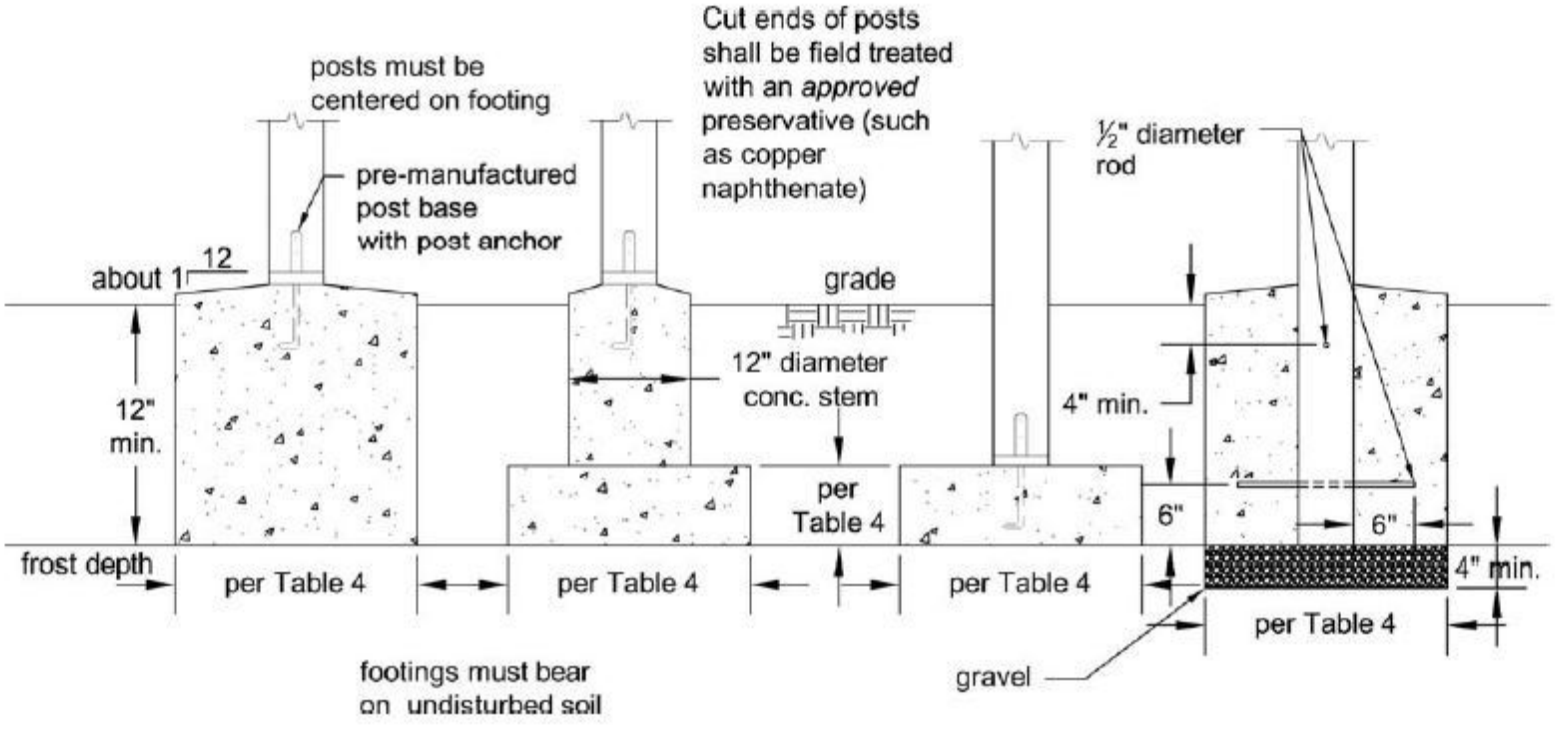Figure 12. Typical Footing Options.